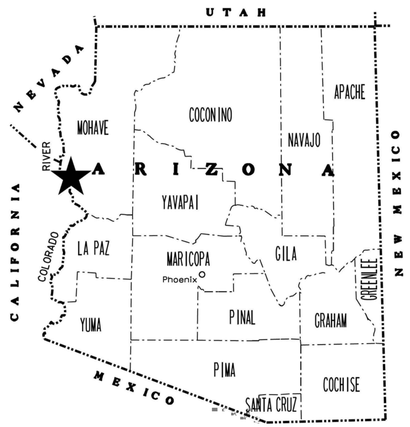

STATE OF ARIZONA
DEPARTMENT OF TRANSPORTATION
INFRASTRUCTURE DELIVERY AND OPERATIONS DIVISION

PROJECT PLANS

ADOT

OATMAN HIGHWAY (OLD ROUTE 66)

CROSS SECTIONS

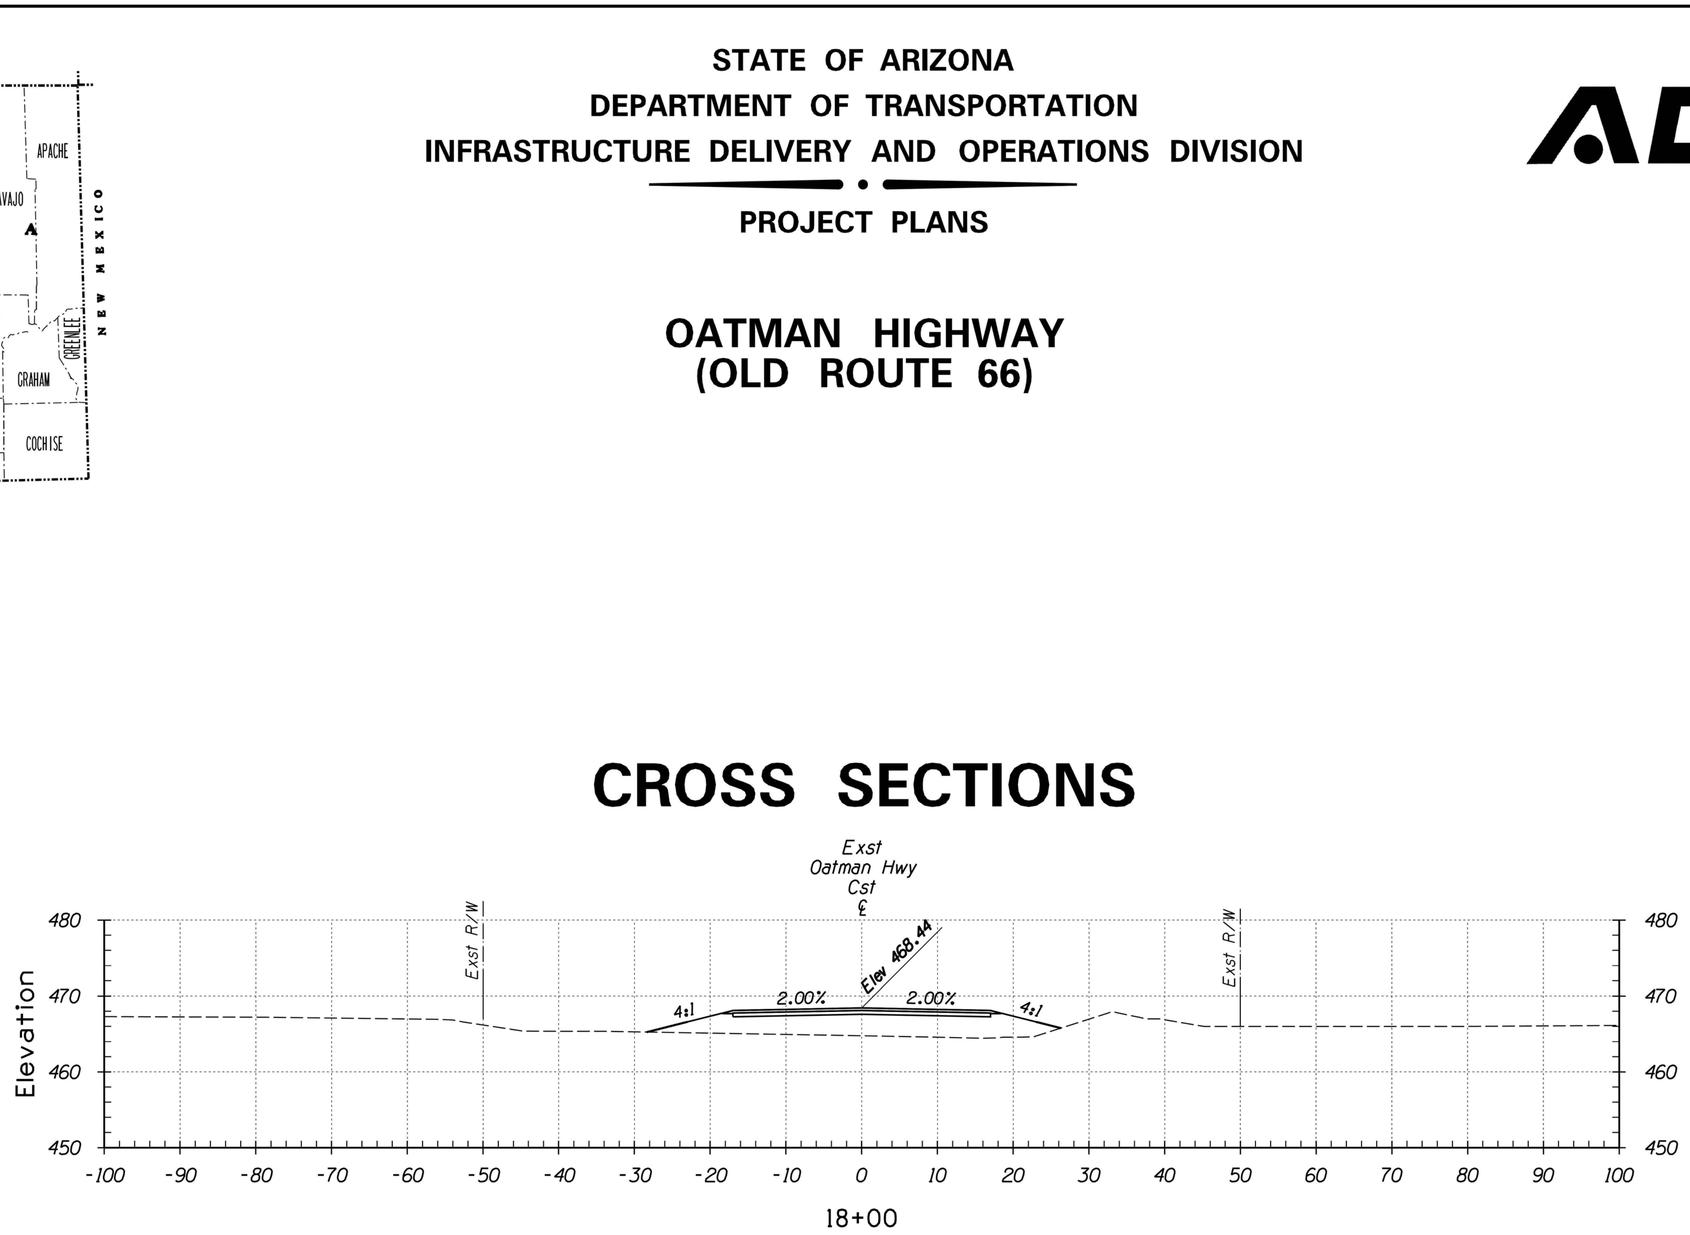

OATMAN HIGHWAY AT SACRAMENTO WASH CROSSING

PROJECT NO. 0000 MO MMO T0021 01C
FEDERAL AID NO. 000–MMO–0(216)T

ARIZONA DEPARTMENT OF TRANSPORTATION
INFRASTRUCTURE DELIVERY AND OPERATIONS DIVISION
DALLAS HAMMIT, P.E., STATE ENGINEER

RECORD DRAWING DATA	REC. DWG. DATE	1	OF	14

SURVEY NO. | FINISHED PLANS- | REVISIONS- | LOCATION- | DATE-

2:57:54 PM 7/5/2016 REBECCA.HARTMAN K:\PHX_ROADWAY\191949000-SW PROJ DEV ON-CALL 2014-006.010\191949003-SACRAMENTO CROSSING\CADD\09-CROSS_SECTIONS\FINAL\T0021 CROSS SECTIONS FINAL.DGN

F.H.W.A. REGION	STATE	PROJECT NO.	SHEET NO.	TOTAL SHEETS	RECORD DRAWING
9	ARIZ.	MM0-0(216)T	2	14	
		0000 M0 MM0			

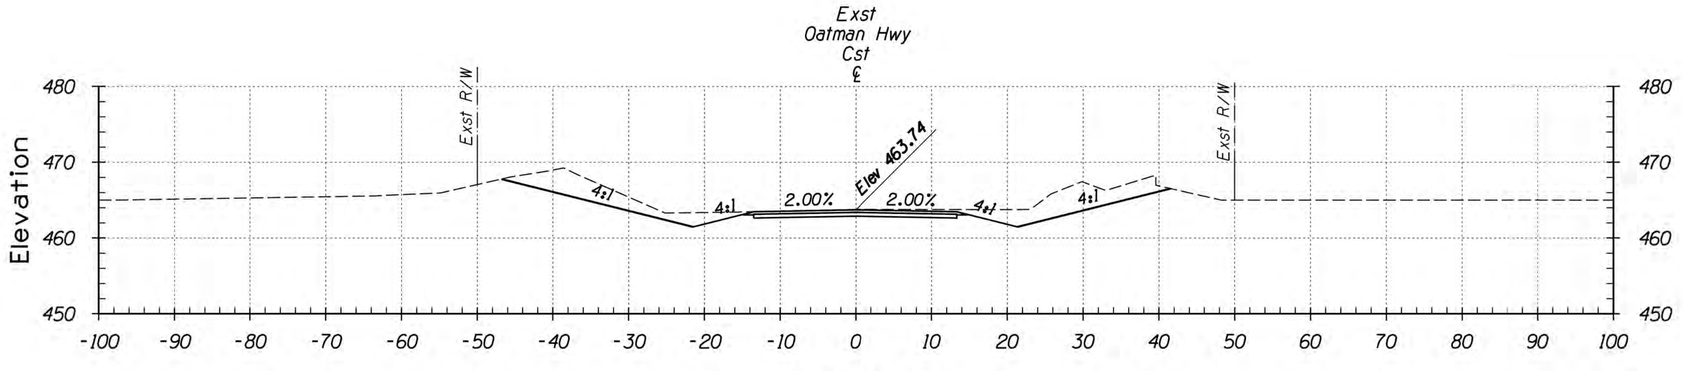

14+50

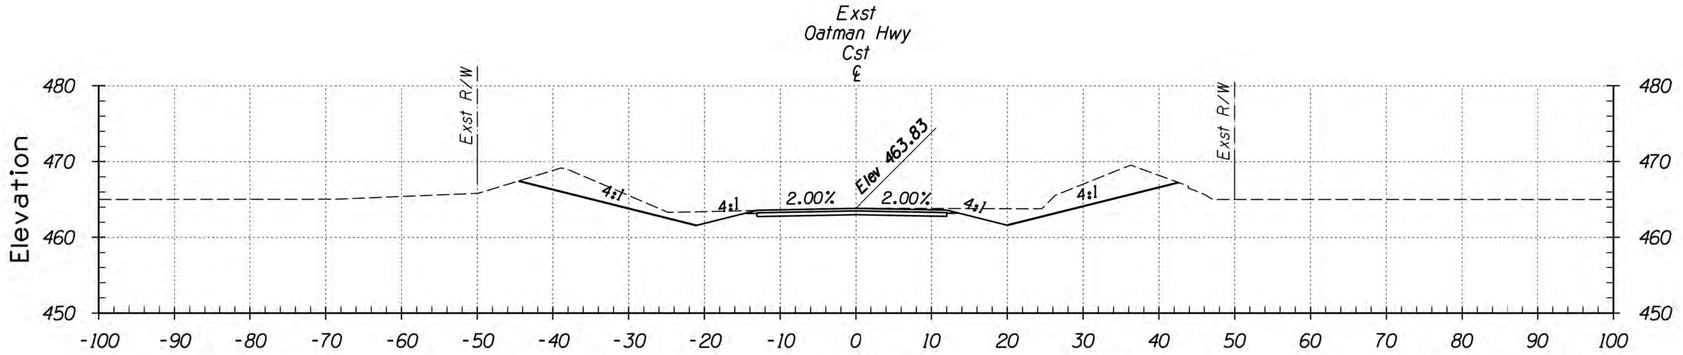

14+30

STA 14+30 TO STA 14+50

	NAME	DATE
DESIGN	RLH	07/16
DRAWN	RLH	07/16
CHECKED	RSC	07/16

Kimley»Horn
© 2015 KIMLEY-HORN AND ASSOCIATES, INC.

ARIZONA DEPARTMENT OF TRANSPORTATION
INFRASTRUCTURE DELIVERY AND OPERATIONS DIVISION
PROJECT MANAGEMENT

CROSS SECTIONS

ROUTE	LOCATION
OLD SR 66	OATMAN HIGHWAY AT SACRAMENTO WASH CROSSING

TRACS NO. T0021 01C | MM0-0(216)T

F.H.W.A. REGION	STATE	PROJECT NO.	SHEET NO.	TOTAL SHEETS	RECORD DRAWING
9	ARIZ.	MM0-0(216)T	3	14	
		0000 M0 MM0			

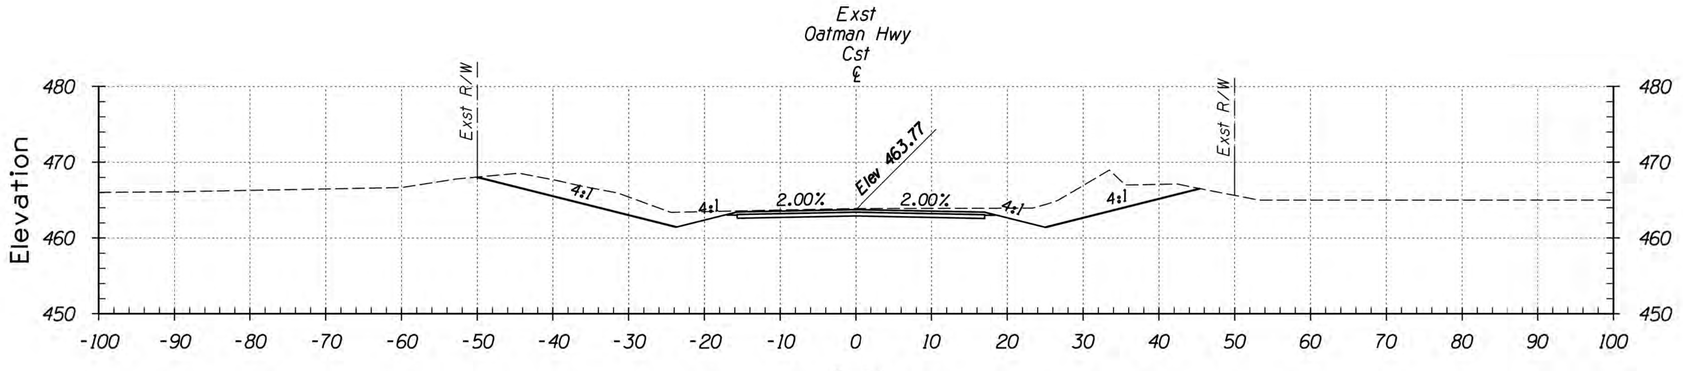

15+50

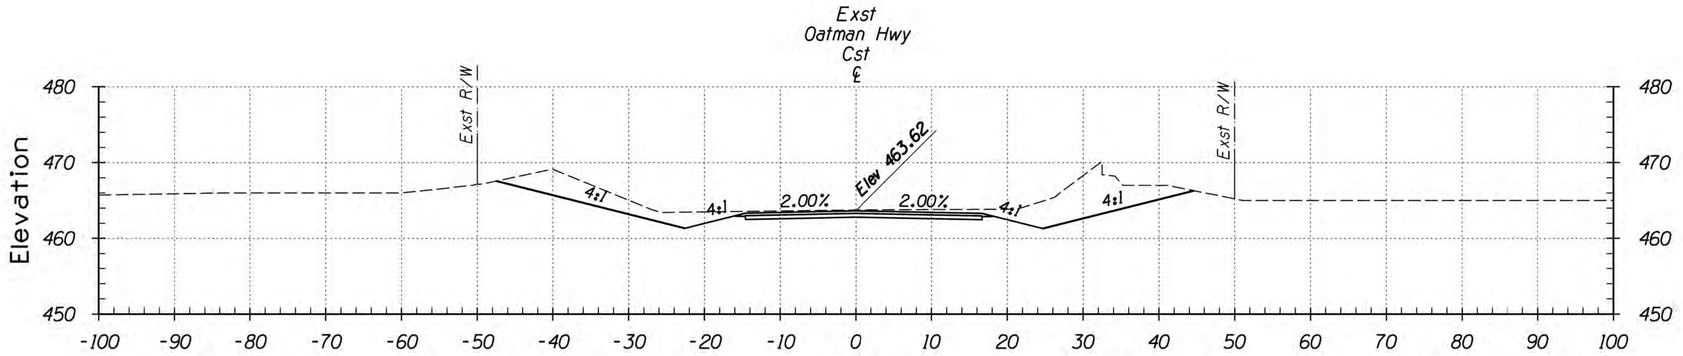

15+00

STA 15+00 TO STA 15+50

	NAME	DATE
DESIGN	RLH	07/16
DRAWN	RLH	07/16
CHECKED	RSC	07/16

Kimley»Horn
© 2015 KIMLEY-HORN AND ASSOCIATES, INC.

ARIZONA DEPARTMENT OF TRANSPORTATION
INFRASTRUCTURE DELIVERY AND OPERATIONS DIVISION
PROJECT MANAGEMENT

CROSS SECTIONS

ROUTE	LOCATION
OLD SR 66	OATMAN HIGHWAY AT SACRAMENTO WASH CROSSING

TRACS NO. T0021 01C | MM0-0(216)T

F.H.W.A. REGION	STATE	PROJECT NO.	SHEET NO.	TOTAL SHEETS	RECORD DRAWING
9	ARIZ.	MM0-0(216)T	4	14	
		0000 M0 MM0			

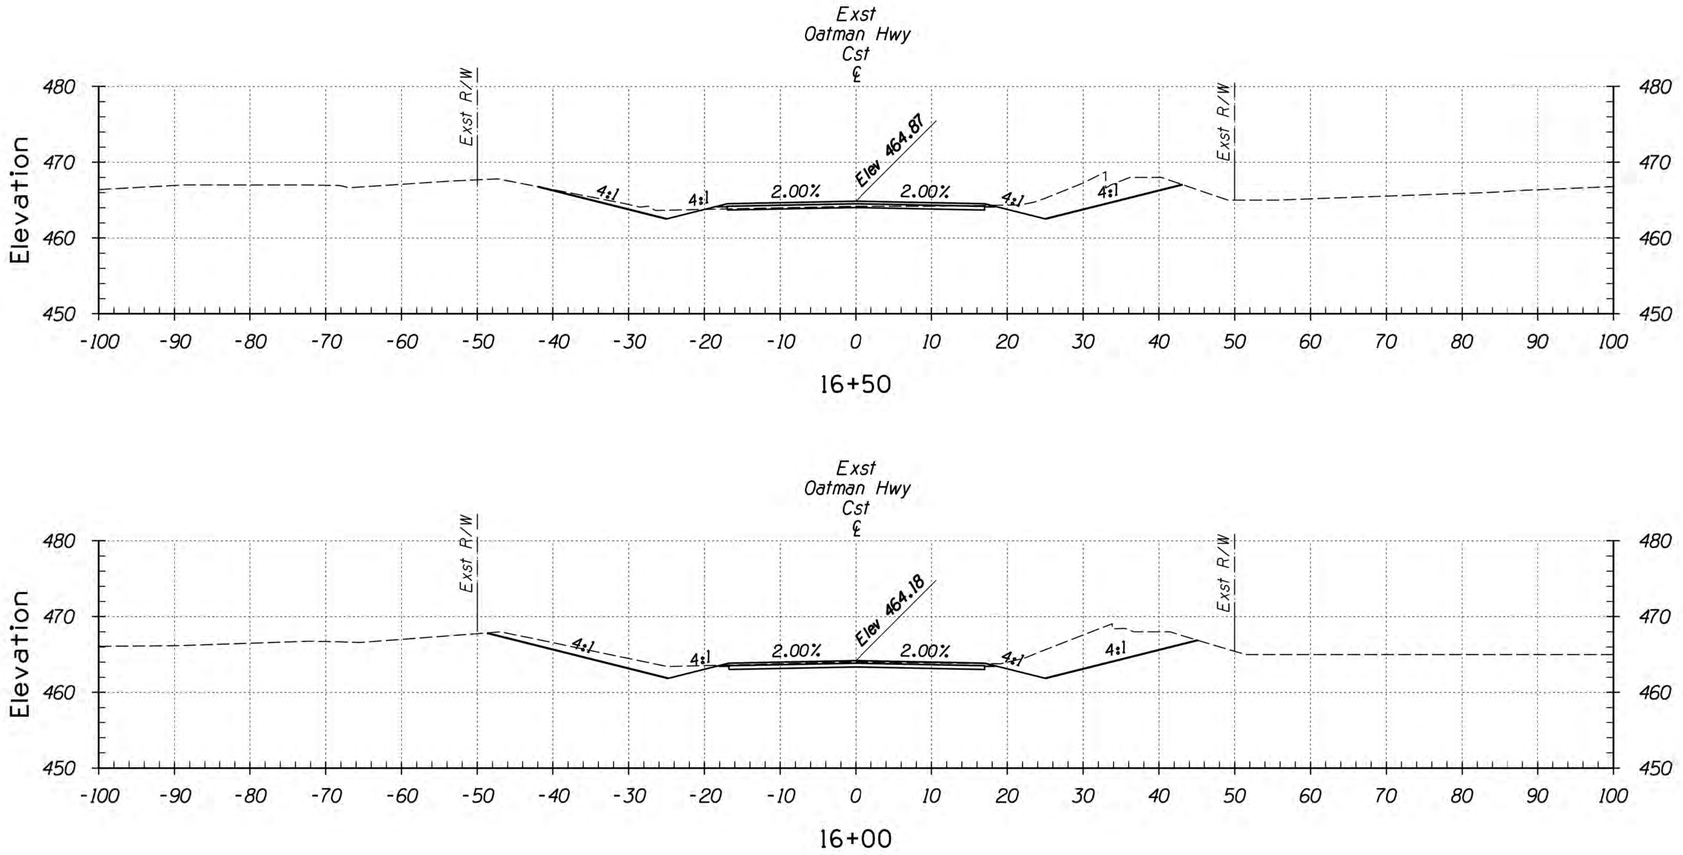

STA 16+00 TO STA 16+50

	NAME	DATE
DESIGN	RLH	07/16
DRAWN	RLH	07/16
CHECKED	RSC	07/16

Kimley»Horn
© 2015 KIMLEY-HORN AND ASSOCIATES, INC.

ARIZONA DEPARTMENT OF TRANSPORTATION
INFRASTRUCTURE DELIVERY AND OPERATIONS DIVISION
PROJECT MANAGEMENT

CROSS SECTIONS

ROUTE	LOCATION
OLD SR 66	OATMAN HIGHWAY AT SACRAMENTO WASH CROSSING

TRACS NO. T0021 01C | MM0-0(216)T

F.H.W.A. REGION	STATE	PROJECT NO.	SHEET NO.	TOTAL SHEETS	RECORD DRAWING
9	ARIZ.	MM0-0(216)T	5	14	
		0000 M0 MM0			

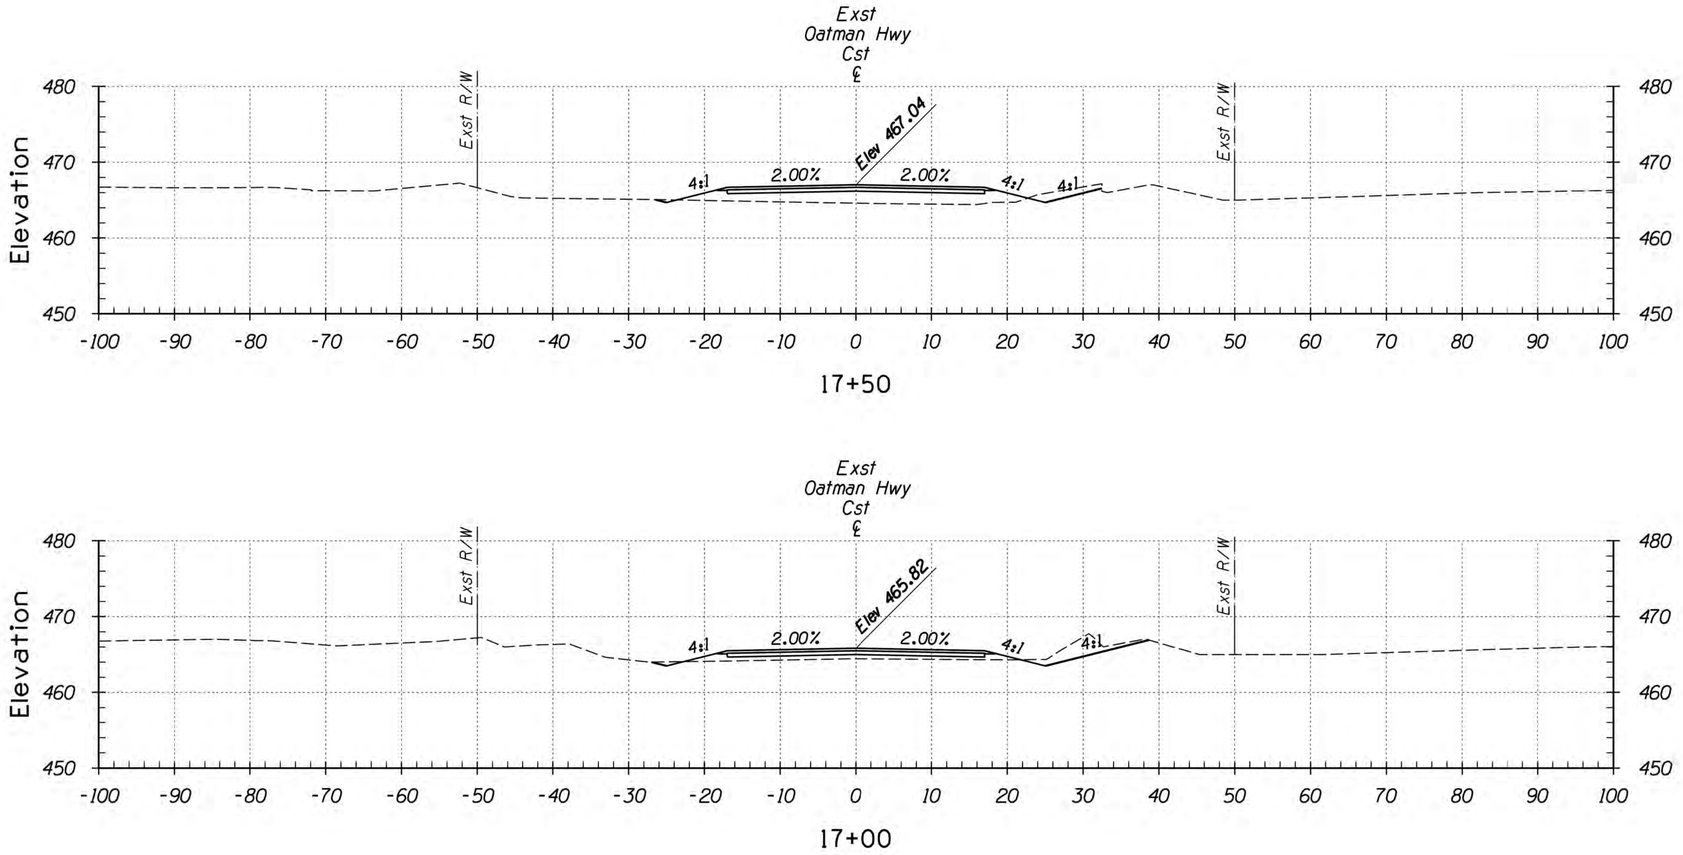

STA 17+00 TO STA 17+50

	NAME	DATE
DESIGN	RLH	07/16
DRAWN	RLH	07/16
CHECKED	RSC	07/16

Kimley»Horn
© 2015 KIMLEY-HORN AND ASSOCIATES, INC.

ARIZONA DEPARTMENT OF TRANSPORTATION
INFRASTRUCTURE DELIVERY AND OPERATIONS DIVISION
PROJECT MANAGEMENT

CROSS SECTIONS

ROUTE	LOCATION
OLD SR 66	OATMAN HIGHWAY AT SACRAMENTO WASH CROSSING

TRACS NO. T0021 01C | MM0-0(216)T

F.H.W.A. REGION	STATE	PROJECT NO.	SHEET NO.	TOTAL SHEETS	RECORD DRAWING
9	ARIZ.	MM0-0(216)T	6	14	
		0000 M0 MM0			

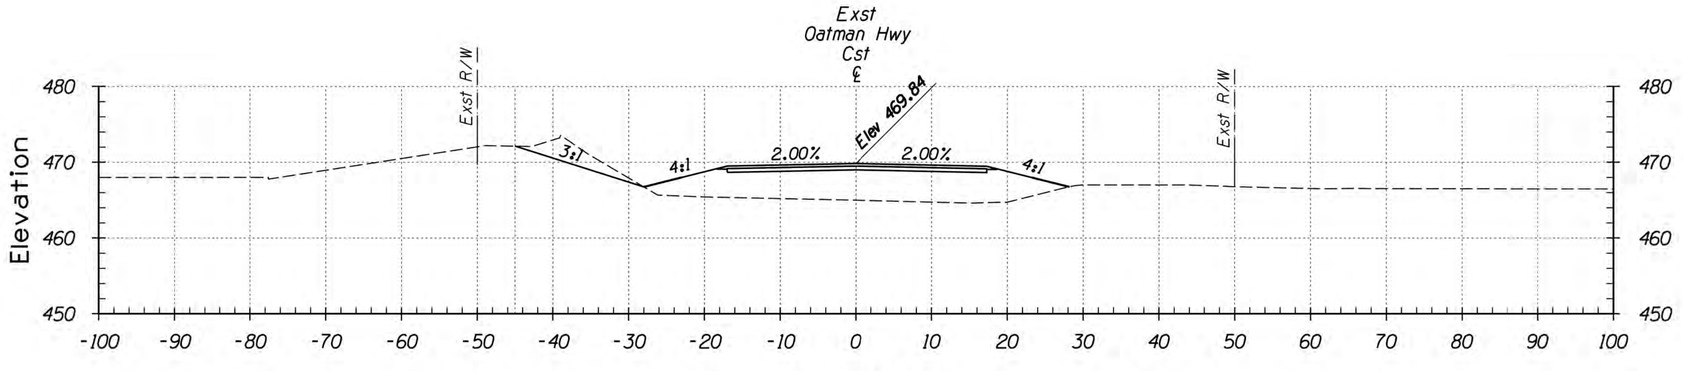

18+50

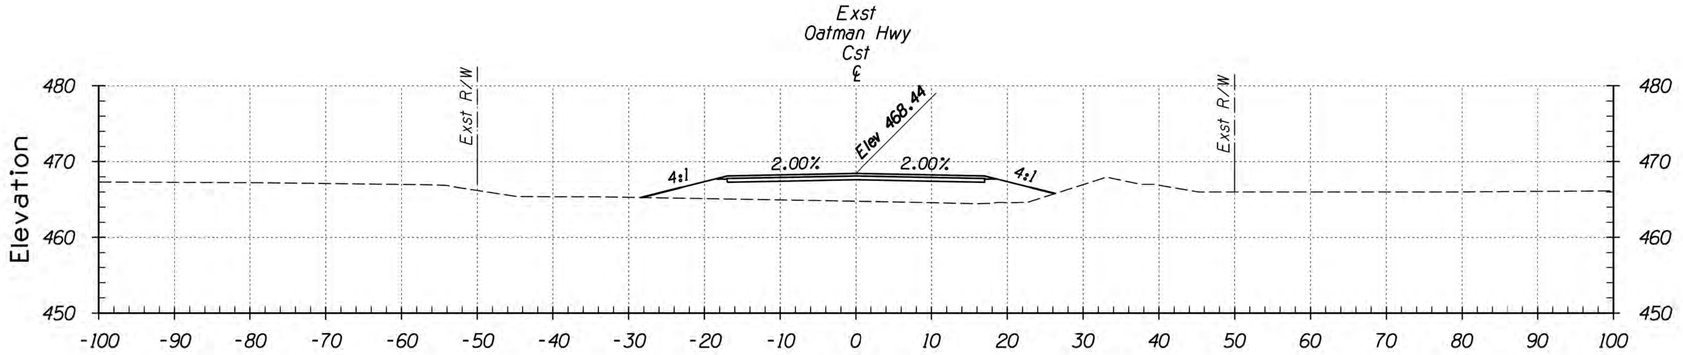

18+00

STA 18+00 TO STA 18+50

	NAME	DATE
DESIGN	RLH	07/16
DRAWN	RLH	07/16
CHECKED	RSC	07/16

Kimley»Horn
© 2015 KIMLEY-HORN AND ASSOCIATES, INC.

ARIZONA DEPARTMENT OF TRANSPORTATION
INFRASTRUCTURE DELIVERY AND OPERATIONS DIVISION
PROJECT MANAGEMENT

CROSS SECTIONS

ROUTE	LOCATION
OLD SR 66	OATMAN HIGHWAY AT SACRAMENTO WASH CROSSING

TRACS NO. T0021 01C | MM0-0(216)T

F.H.W.A. REGION	STATE	PROJECT NO.	SHEET NO.	TOTAL SHEETS	RECORD DRAWING
9	ARIZ.	MM0-0(216)T	7	14	
		0000 M0 MM0			

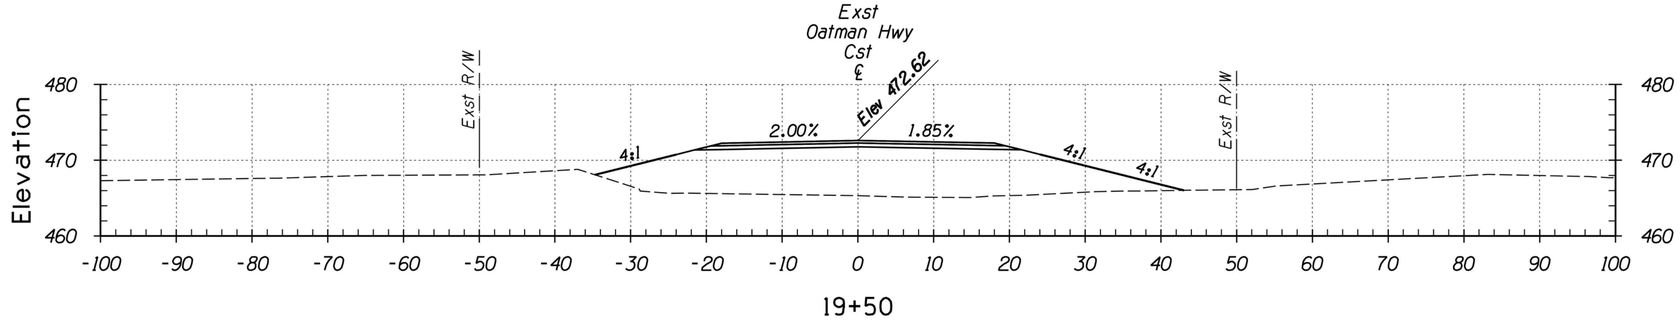

19+50

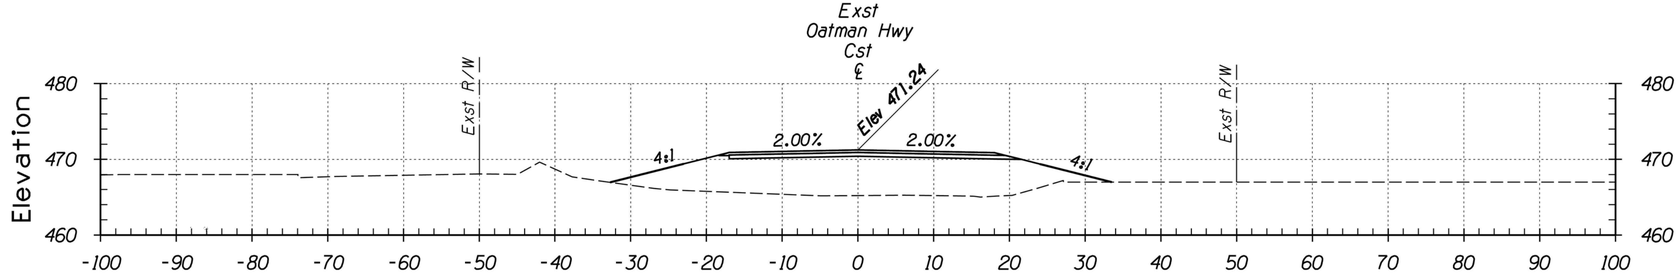

19+00

STA 19+00 TO STA 19+50

	NAME	DATE
DESIGN	RLH	07/16
DRAWN	RLH	07/16
CHECKED	RSC	07/16

Kimley»Horn
© 2015 KIMLEY-HORN AND ASSOCIATES, INC.

ARIZONA DEPARTMENT OF TRANSPORTATION
INFRASTRUCTURE DELIVERY AND OPERATIONS DIVISION
PROJECT MANAGEMENT

CROSS SECTIONS

ROUTE	LOCATION
OLD SR 66	OATMAN HIGHWAY AT SACRAMENTO WASH CROSSING

TRACS NO. T0021 01C | MM0-0(216)T

F.H.W.A. REGION	STATE	PROJECT NO.	SHEET NO.	TOTAL SHEETS	RECORD DRAWING
9	ARIZ.	MM0-0(216)T	8	14	
		0000 M0 MM0			

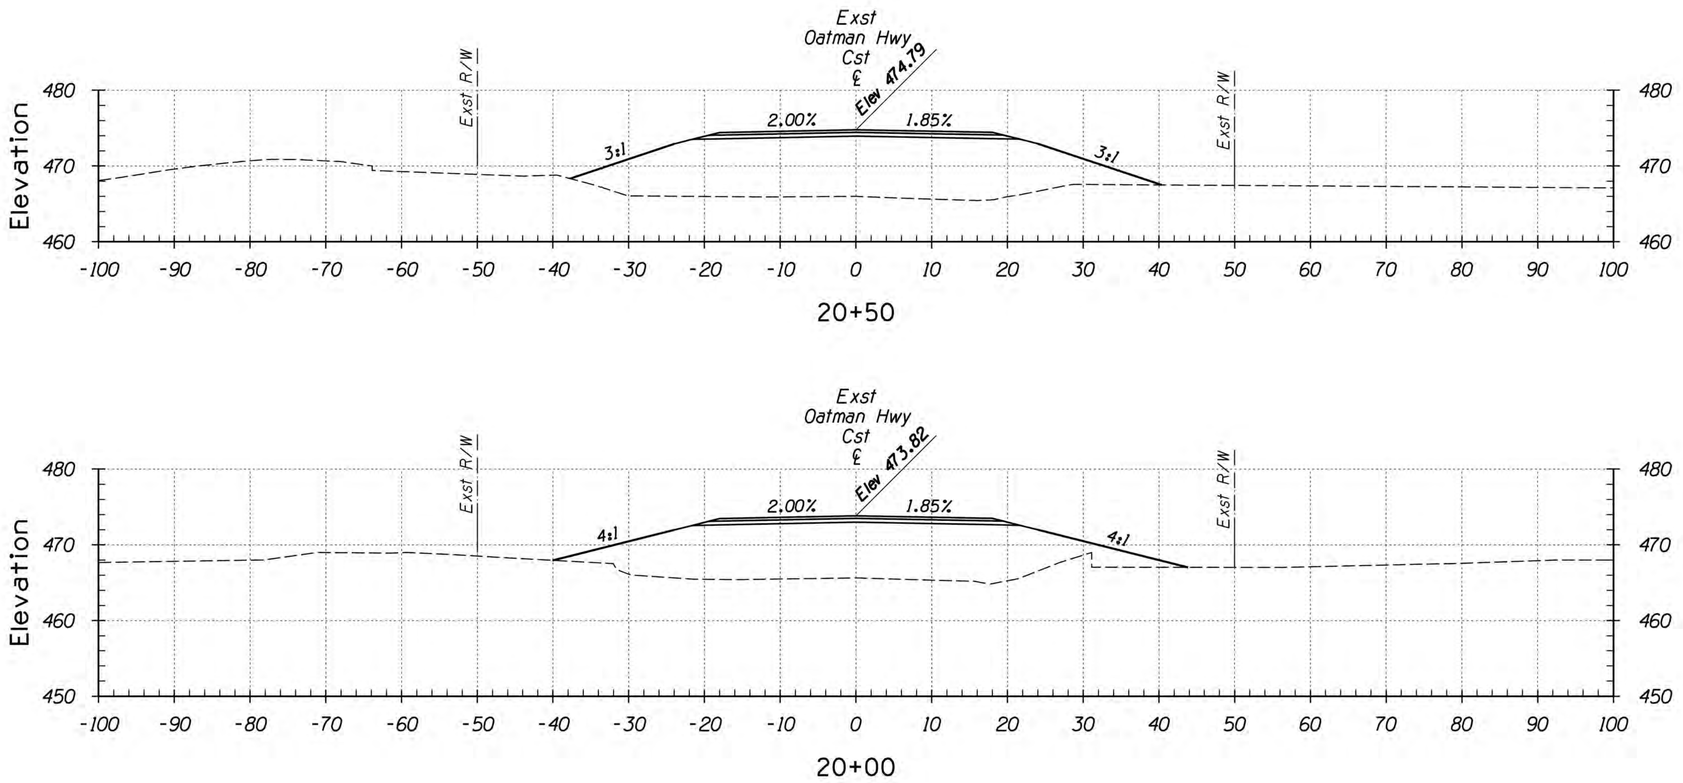

STA 20+00 TO STA 20+50

	NAME	DATE
DESIGN	RLH	07/16
DRAWN	RLH	07/16
CHECKED	RSC	07/16

Kimley»Horn
© 2015 KIMLEY-HORN AND ASSOCIATES, INC.

ARIZONA DEPARTMENT OF TRANSPORTATION
INFRASTRUCTURE DELIVERY AND OPERATIONS DIVISION
PROJECT MANAGEMENT

CROSS SECTIONS

ROUTE: OLD SR 66
LOCATION: OATMAN HIGHWAY AT SACRAMENTO WASH CROSSING

TRACS NO. T0021 01C

MM0-0(216)T

F.H.W.A. REGION	STATE	PROJECT NO.	SHEET NO.	TOTAL SHEETS	RECORD DRAWING
9	ARIZ.	MM0-0(216)T	9	14	
		0000 M0 MM0			

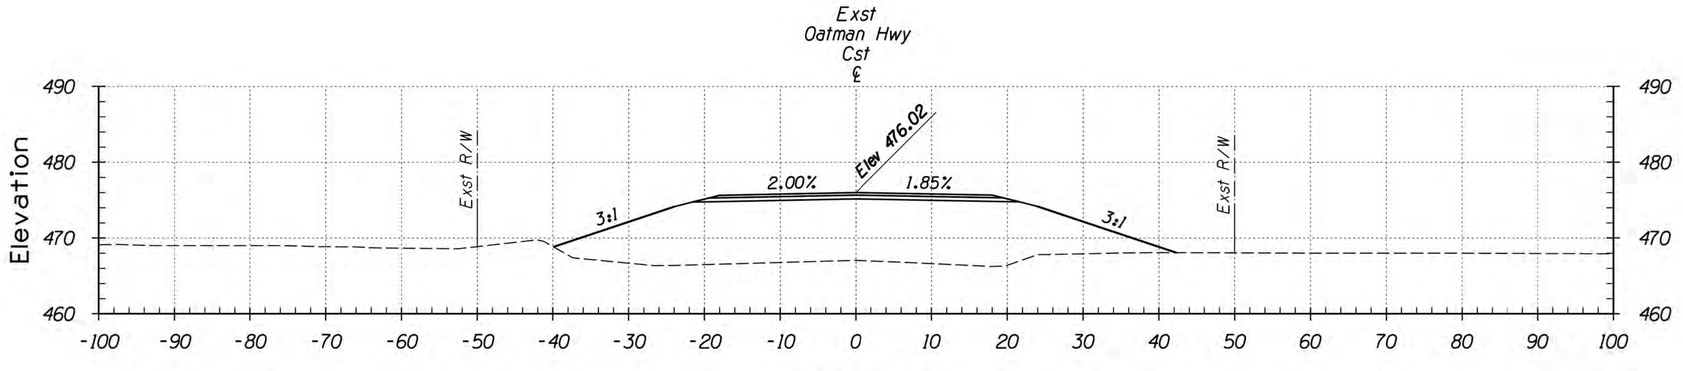

21+49

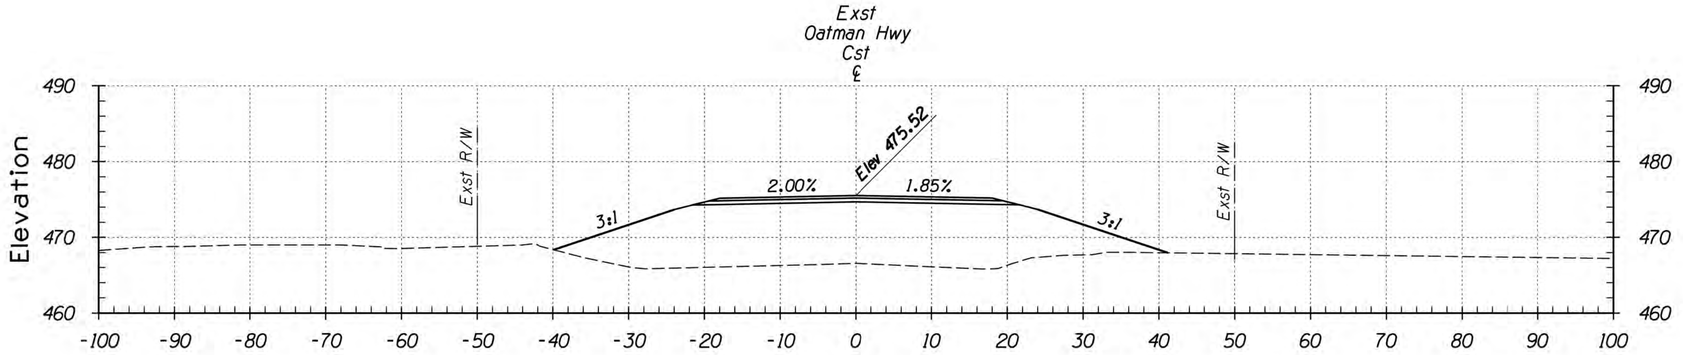

21+00

STA 21+00 TO STA 21+49

	NAME	DATE
DESIGN	RLH	07/16
DRAWN	RLH	07/16
CHECKED	RSC	07/16

Kimley»Horn
© 2015 KIMLEY-HORN AND ASSOCIATES, INC.

ARIZONA DEPARTMENT OF TRANSPORTATION
INFRASTRUCTURE DELIVERY AND OPERATIONS DIVISION
PROJECT MANAGEMENT

CROSS SECTIONS

ROUTE	LOCATION
OLD SR 66	OATMAN HIGHWAY AT SACRAMENTO WASH CROSSING

TRACS NO. T0021 01C | MM0-0(216)T

F.H.W.A. REGION	STATE	PROJECT NO.	SHEET NO.	TOTAL SHEETS	RECORD DRAWING
9	ARIZ.	MM0-0(216)T	10	14	
		0000 M0 MM0			

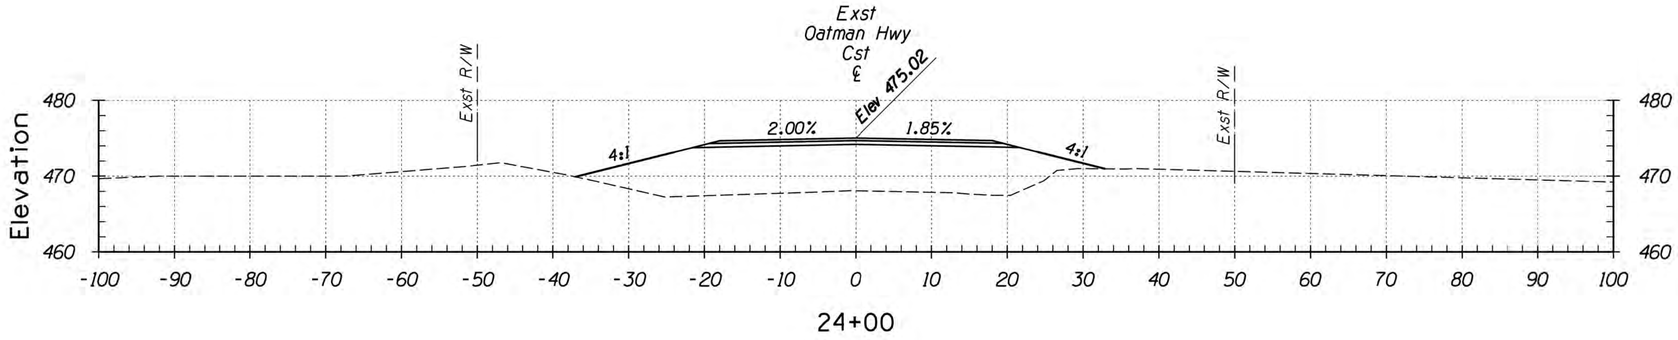

24+00

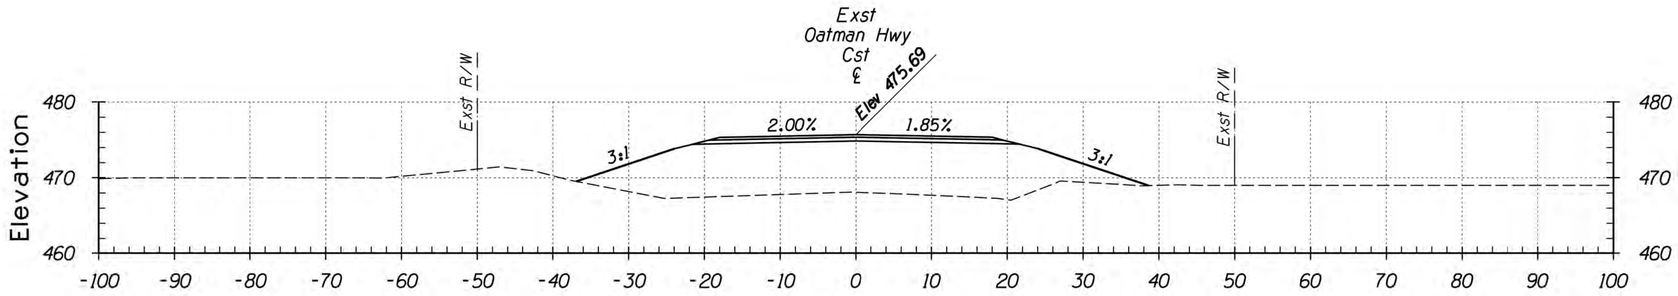

23+50

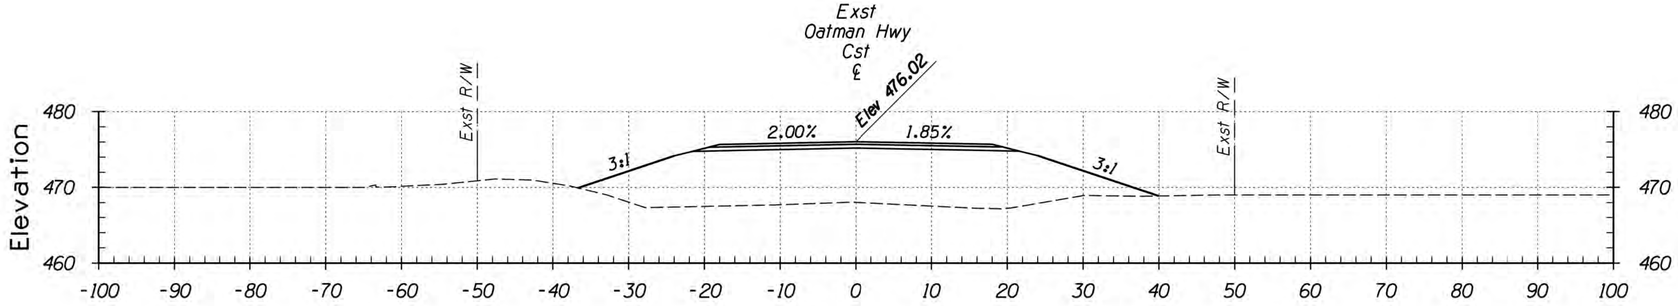

23+15

STA 23+15 TO STA 24+00

	NAME	DATE
DESIGN	RLH	07/16
DRAWN	RLH	07/16
CHECKED	RSC	07/16

Kimley»Horn
© 2015 KIMLEY-HORN AND ASSOCIATES, INC.

ARIZONA DEPARTMENT OF TRANSPORTATION
INFRASTRUCTURE DELIVERY AND OPERATIONS DIVISION
PROJECT MANAGEMENT

CROSS SECTIONS

ROUTE	LOCATION
OLD SR 66	OATMAN HIGHWAY AT SACRAMENTO WASH CROSSING

TRACS NO. T0021 01C		MM0-0(216)T

F.H.W.A. REGION	STATE	PROJECT NO.	SHEET NO.	TOTAL SHEETS	RECORD DRAWING
9	ARIZ.	MM0-0(216)T	11	14	
		0000 M0 MM0			

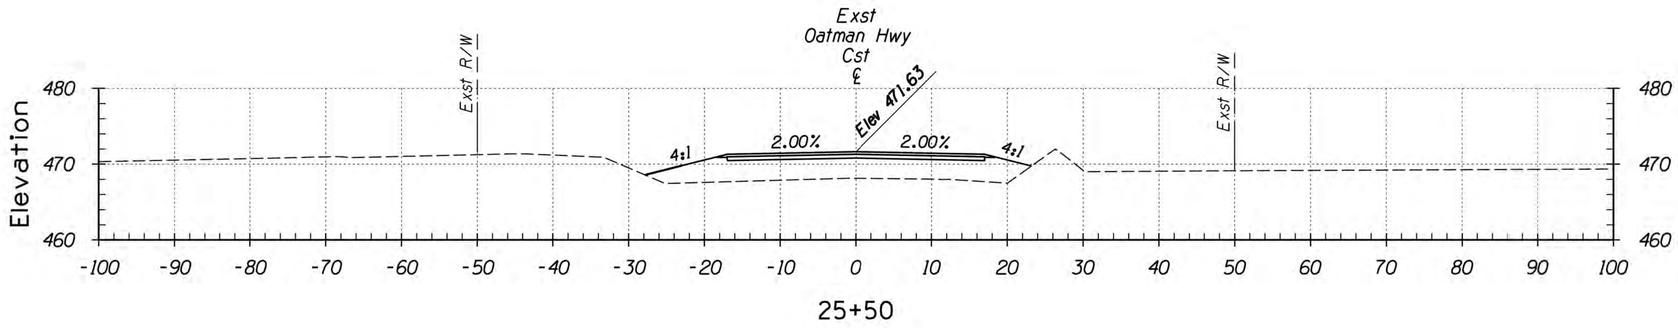

25+50

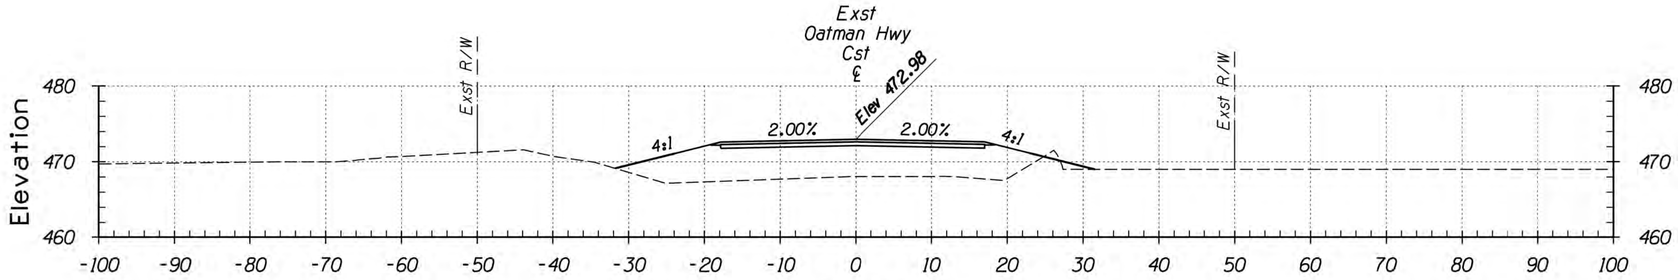

25+00

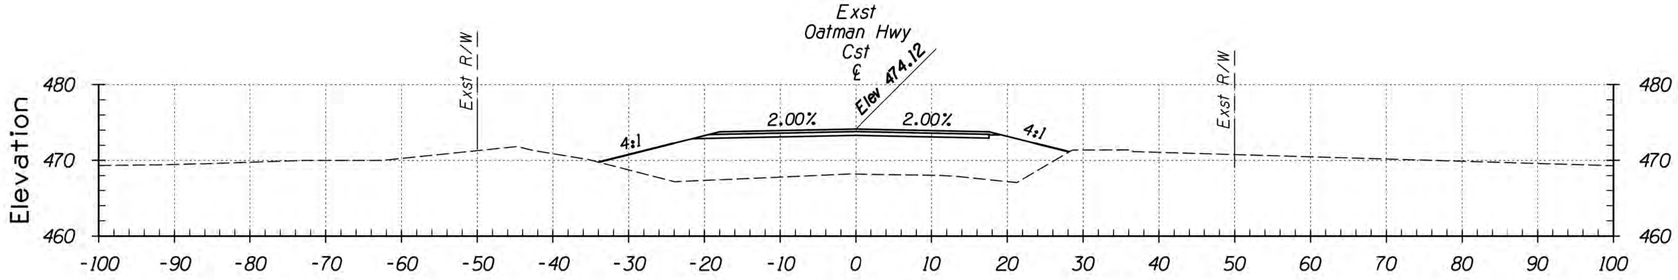

24+50

STA 24+50 TO STA 25+50

	NAME	DATE
DESIGN	RLH	07/16
DRAWN	RLH	07/16
CHECKED	RSC	07/16

Kimley»Horn
© 2015 KIMLEY-HORN AND ASSOCIATES, INC.

ARIZONA DEPARTMENT OF TRANSPORTATION
INFRASTRUCTURE DELIVERY AND OPERATIONS DIVISION
PROJECT MANAGEMENT

CROSS SECTIONS

ROUTE	LOCATION
OLD SR 66	OATMAN HIGHWAY AT SACRAMENTO WASH CROSSING

TRACS NO. T0021 01C		MM0-0(216)T

F.H.W.A. REGION	STATE	PROJECT NO.	SHEET NO.	TOTAL SHEETS	RECORD DRAWING
9	ARIZ.	MM0-0(216)T	12	14	
		0000 M0 MM0			

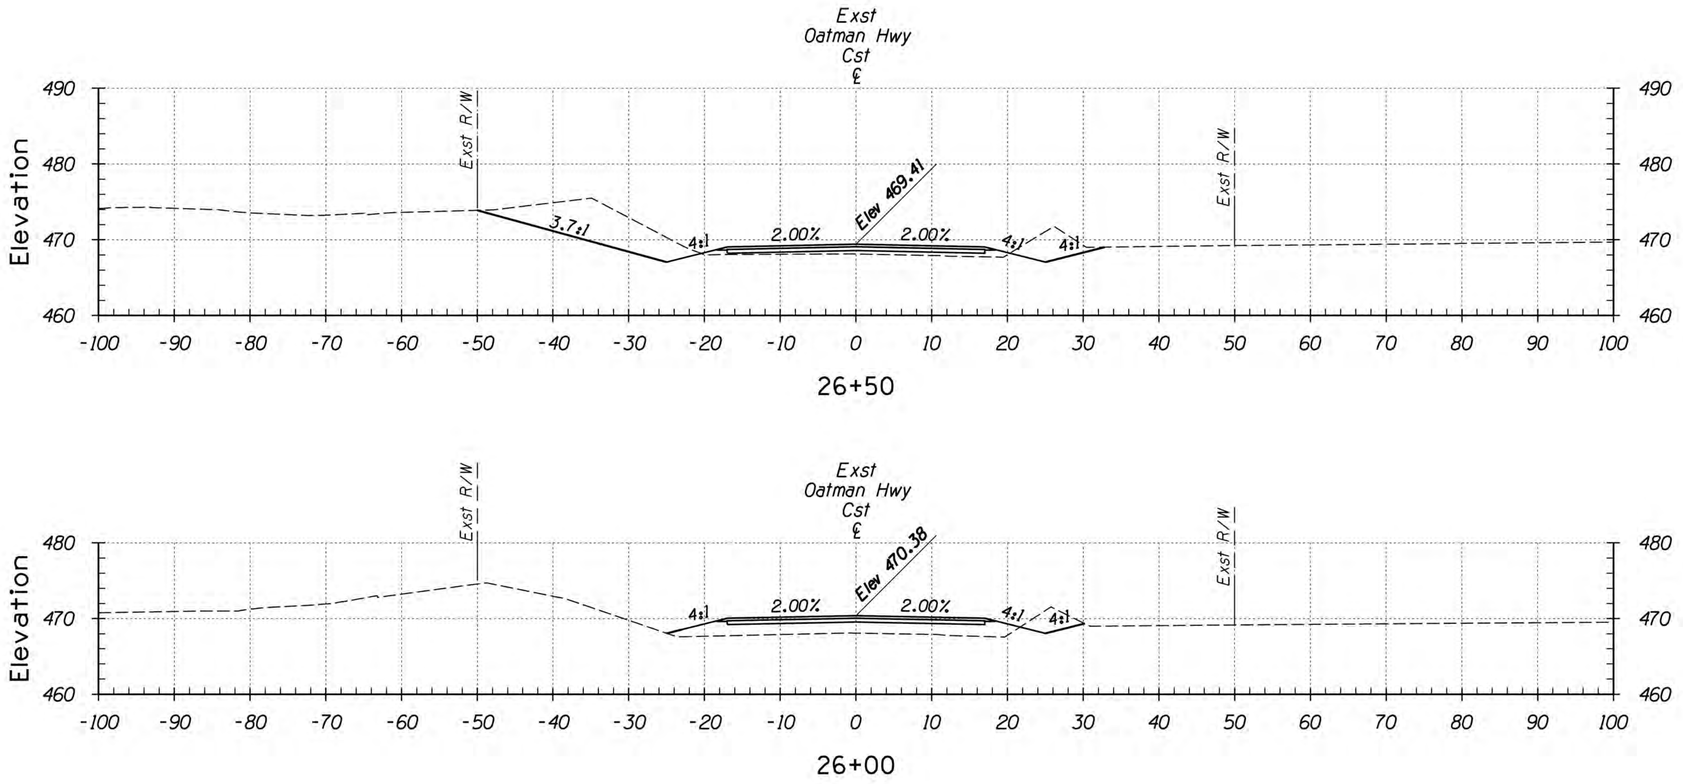

STA 26+00 TO STA 26+50

	NAME	DATE
DESIGN	RLH	07/16
DRAWN	RLH	07/16
CHECKED	RSC	07/16

Kimley»Horn
© 2015 KIMLEY-HORN AND ASSOCIATES, INC.

ARIZONA DEPARTMENT OF TRANSPORTATION
INFRASTRUCTURE DELIVERY AND OPERATIONS DIVISION
PROJECT MANAGEMENT

CROSS SECTIONS

ROUTE	LOCATION	
OLD SR 66	OATMAN HIGHWAY AT SACRAMENTO WASH CROSSING	
TRACS NO. T0021 01C		MM0-0(216)T

F.H.W.A. REGION	STATE	PROJECT NO.	SHEET NO.	TOTAL SHEETS	RECORD DRAWING
9	ARIZ.	MM0-0(216)T	13	14	
		0000 M0 MM0			

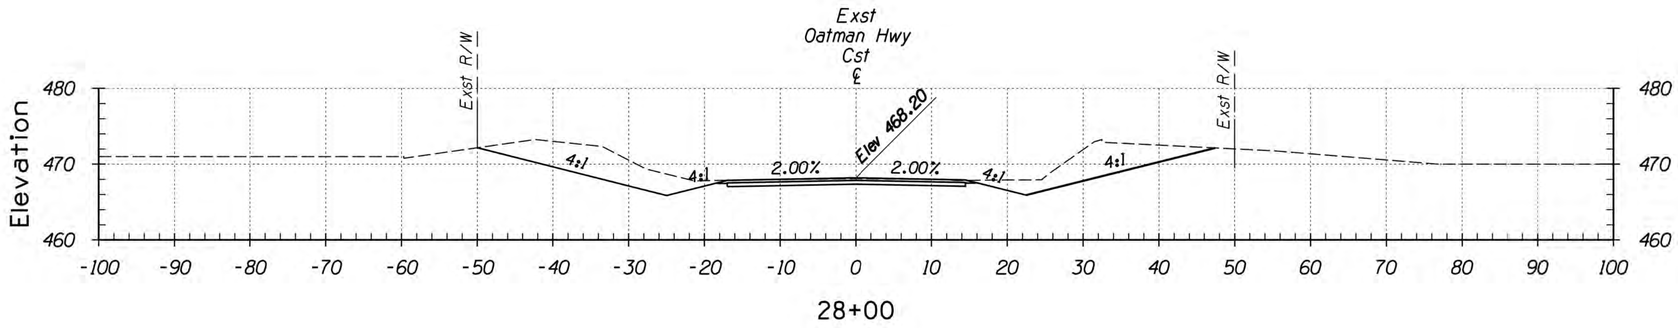

28+00

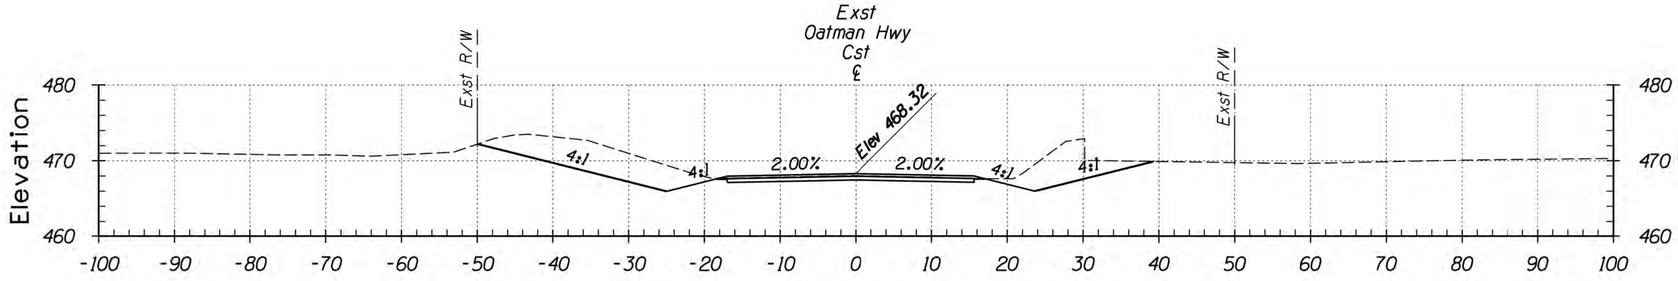

27+50

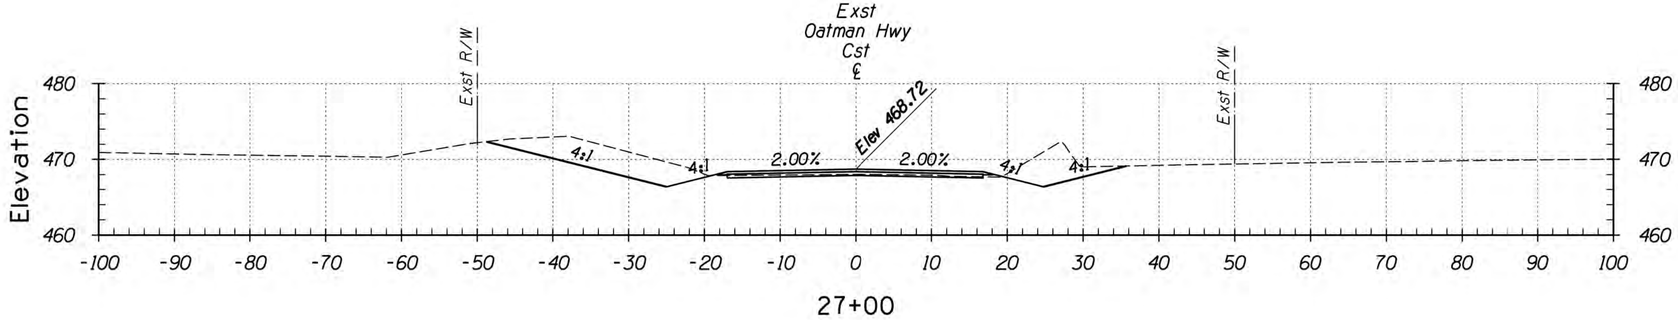

27+00

STA 27+00 TO STA 28+00

	NAME	DATE
DESIGN	RLH	07/16
DRAWN	RLH	07/16
CHECKED	RSC	07/16

Kimley»Horn
© 2015 KIMLEY-HORN AND ASSOCIATES, INC.

ARIZONA DEPARTMENT OF TRANSPORTATION
INFRASTRUCTURE DELIVERY AND OPERATIONS DIVISION
PROJECT MANAGEMENT

CROSS SECTIONS

ROUTE	LOCATION
OLD SR 66	OATMAN HIGHWAY AT SACRAMENTO WASH CROSSING

TRACS NO. T0021 01C | MM0-0(216)T

F.H.W.A. REGION	STATE	PROJECT NO.	SHEET NO.	TOTAL SHEETS	RECORD DRAWING
9	ARIZ.	MM0-0(216)T	14	14	
		0000 M0 MM0			

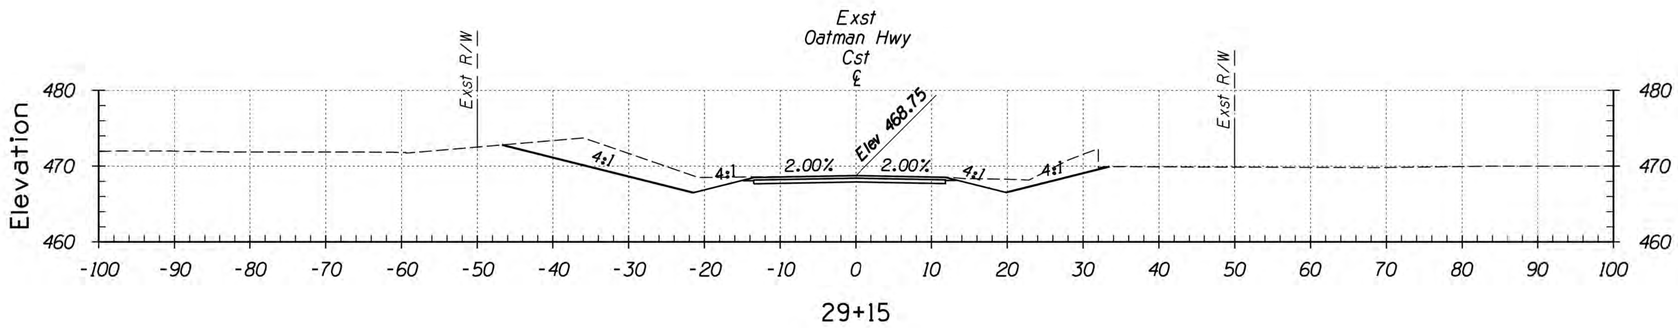

29+15

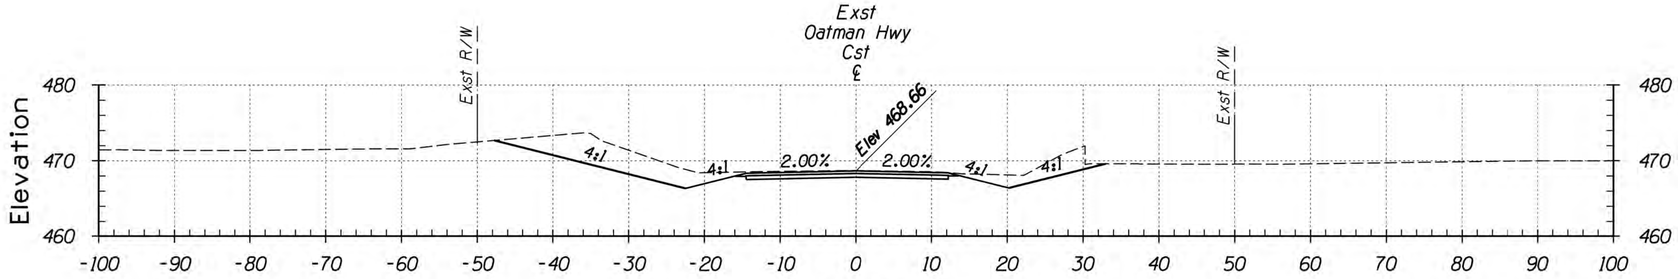

29+00

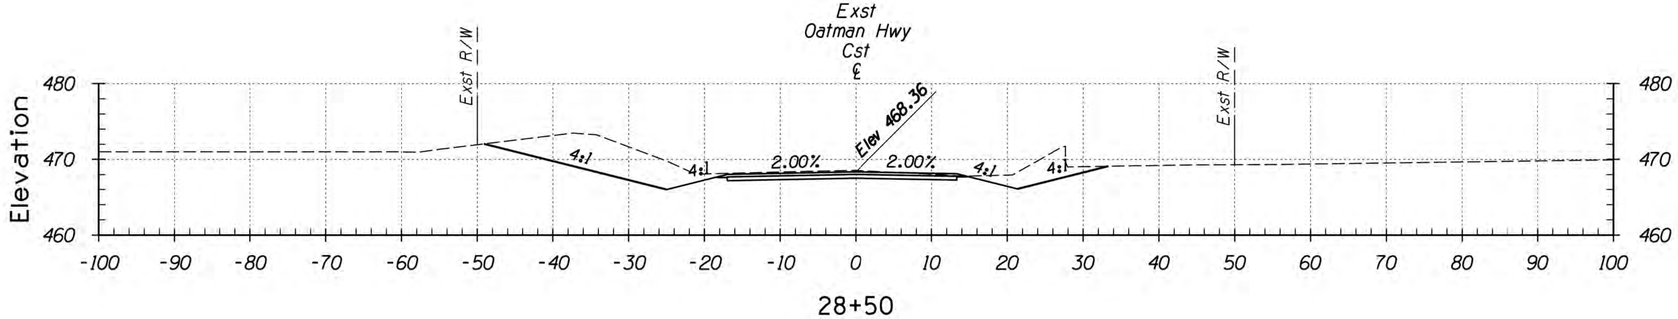

28+50

STA 28+50 TO STA 29+15

	NAME	DATE
DESIGN	RLH	07/16
DRAWN	RLH	07/16
CHECKED	RSC	07/16

Kimley»Horn
© 2015 KIMLEY-HORN AND ASSOCIATES, INC.

ARIZONA DEPARTMENT OF TRANSPORTATION
INFRASTRUCTURE DELIVERY AND OPERATIONS DIVISION
PROJECT MANAGEMENT

CROSS SECTIONS

ROUTE	LOCATION
OLD SR 66	OATMAN HIGHWAY AT SACRAMENTO WASH CROSSING

TRACS NO. T0021 01C | MM0-0(216)T